

NOTES:

THIS PROPERTY IS NOT LOCATED IN A SPECIAL FLOOD HAZARD AREA AS DETERMINED BY FEDERAL EMERGENCY MANAGEMENT AGENCY.
FIRM FLOOD INSURANCE RATE MAP NO. 37021C0350 C EFFECTIVE DATE: MAY 6, 1996

PROPERTY SUBJECT TO ALL RIGHTS-OF-WAY AND EASEMENTS OF RECORD, INCLUDING, BUT NOT LIMITED TO, THOSE SHOWN HEREON.

AREA BY COORDINATE COMPUTATIONS.



ALL DISTANCES SHOWN ARE HORIZONTAL GROUND DISTANCES UNLESS OTHERWISE NOTED.

BUILDING SETBACK REQUIREMENTS:

FRONT - 50' FROM RIGHT-OF-WAY

SIDE - 15' REAR - 25'

CONTOUR INTERVAL= 5'

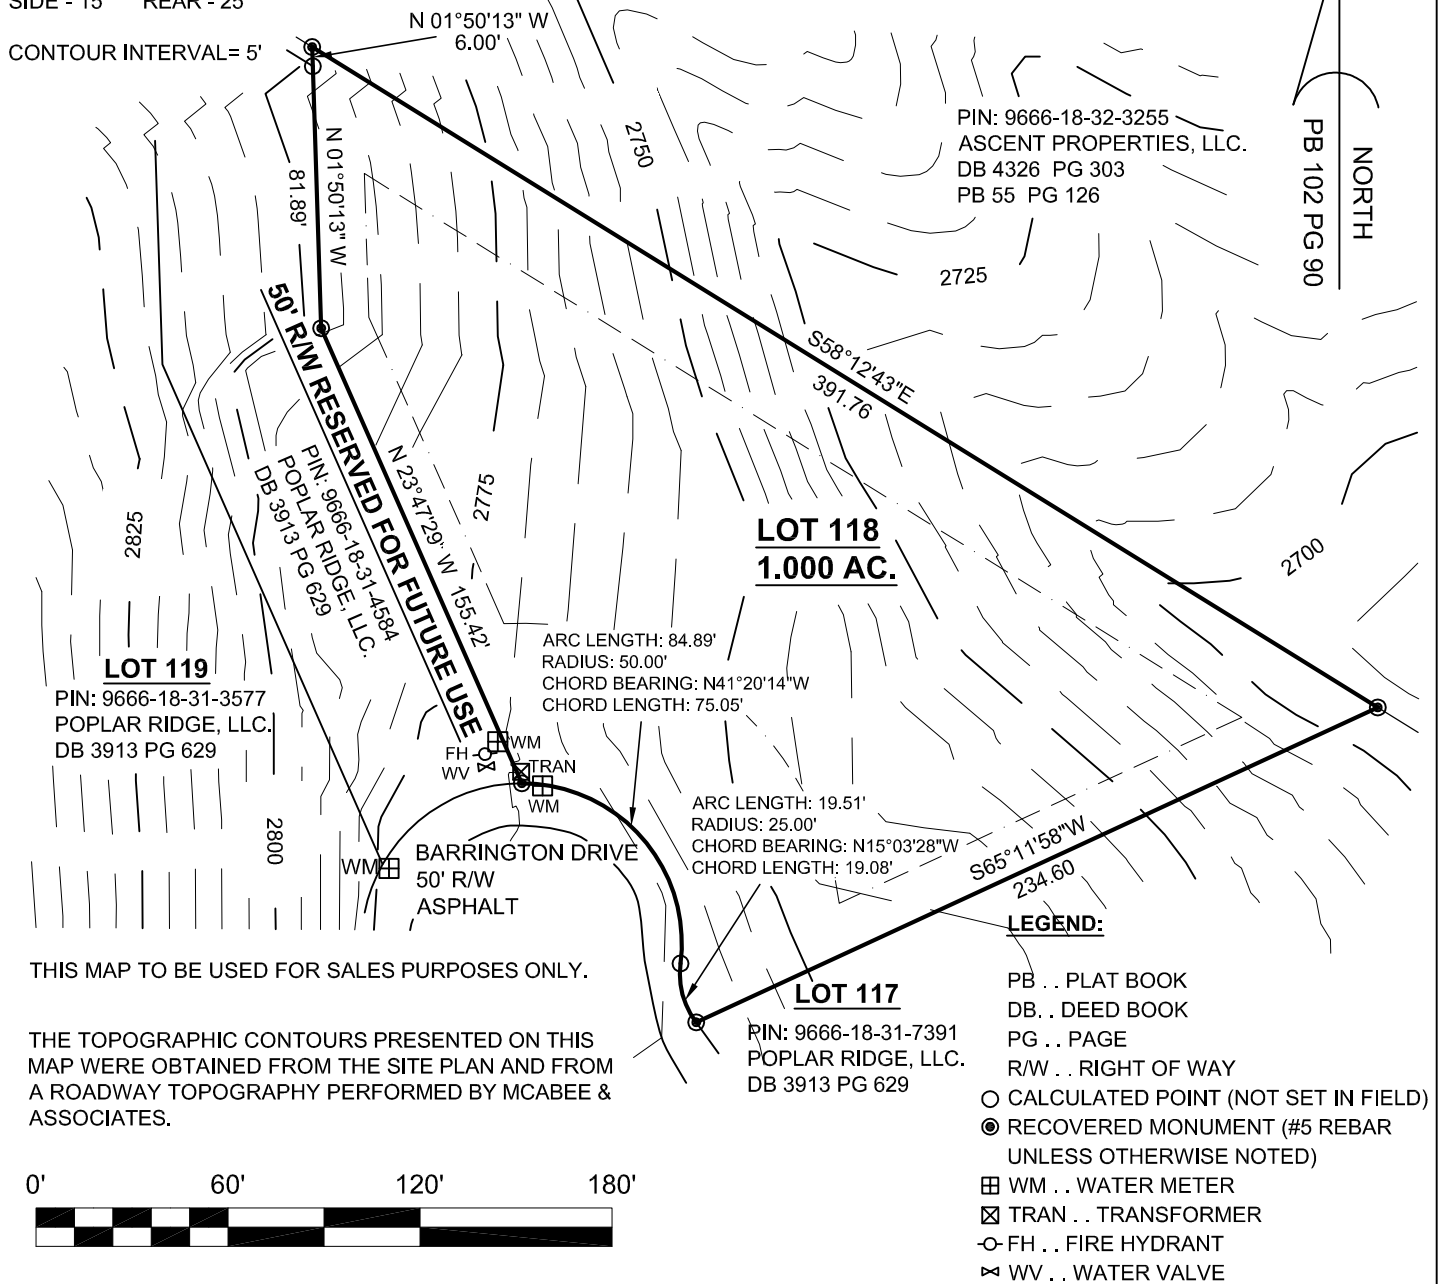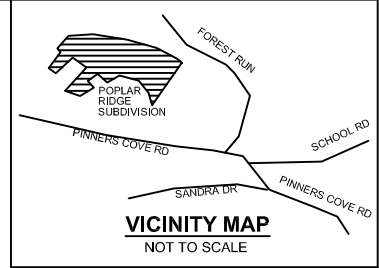

THIS MAP TO BE USED FOR SALES PURPOSES ONLY.

THE TOPOGRAPHIC CONTOURS PRESENTED ON THIS MAP WERE OBTAINED FROM THE SITE PLAN AND FROM A ROADWAY TOPOGRAPHY PERFORMED BY MCABEE & ASSOCIATES.



McAbee & Associates, PA
Professional Land Surveyors

Wallace S. McAbee, PLS Telephone (828) 628-1295
Eric S. McAbee, PLS Fax (828) 628-1294

3 McAbee Trail Fairview North Carolina, 28730

LOT # 118

POPLAR RIDGE SUBDIVISION

PIN:9666-18-31-6429
DB 3913 PG 629
PB 102 PG 90

LIMESTONE TOWNSHIP
BUNCOMBE COUNTY,
NORTH CAROLINA

DATE:: 7/20/07
PROJECT NO.: 10184
DRAWN BY: VKW
DRAWING NO.: A-07-620

SCALE: 1" = 60'